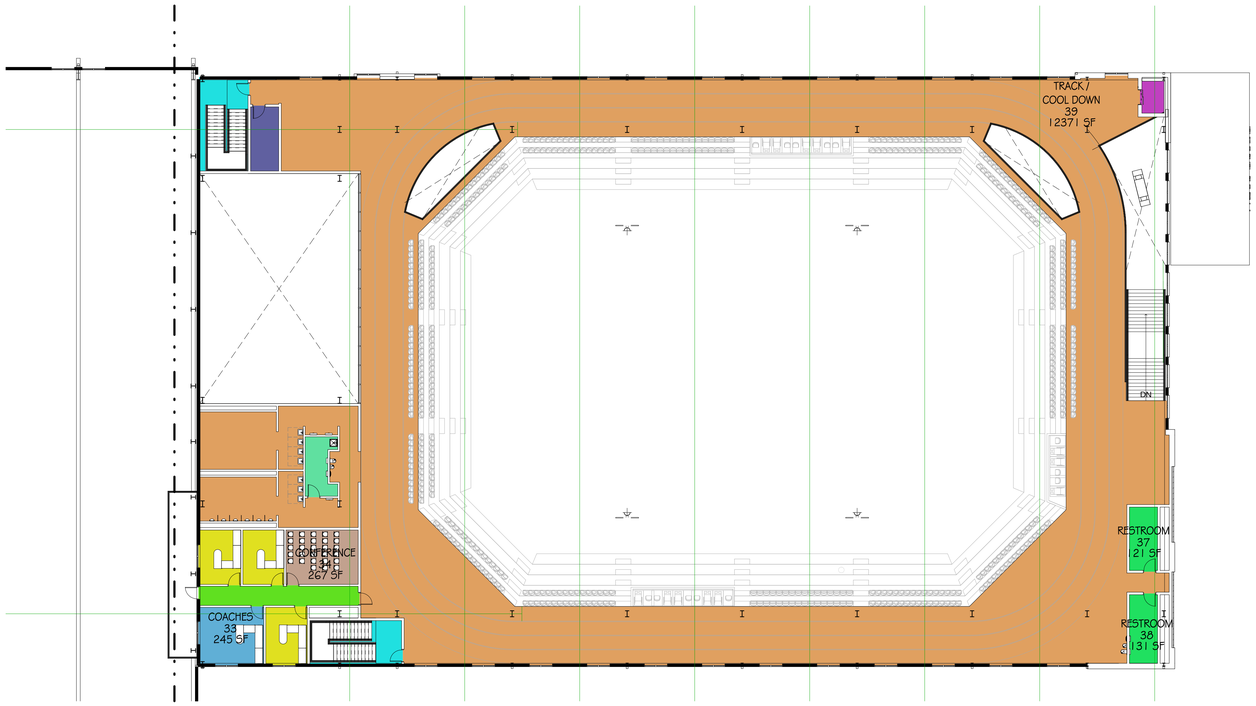

2 LEVEL 2 COLOR LEGEND
SCALE: 1/16" = 1'-0"

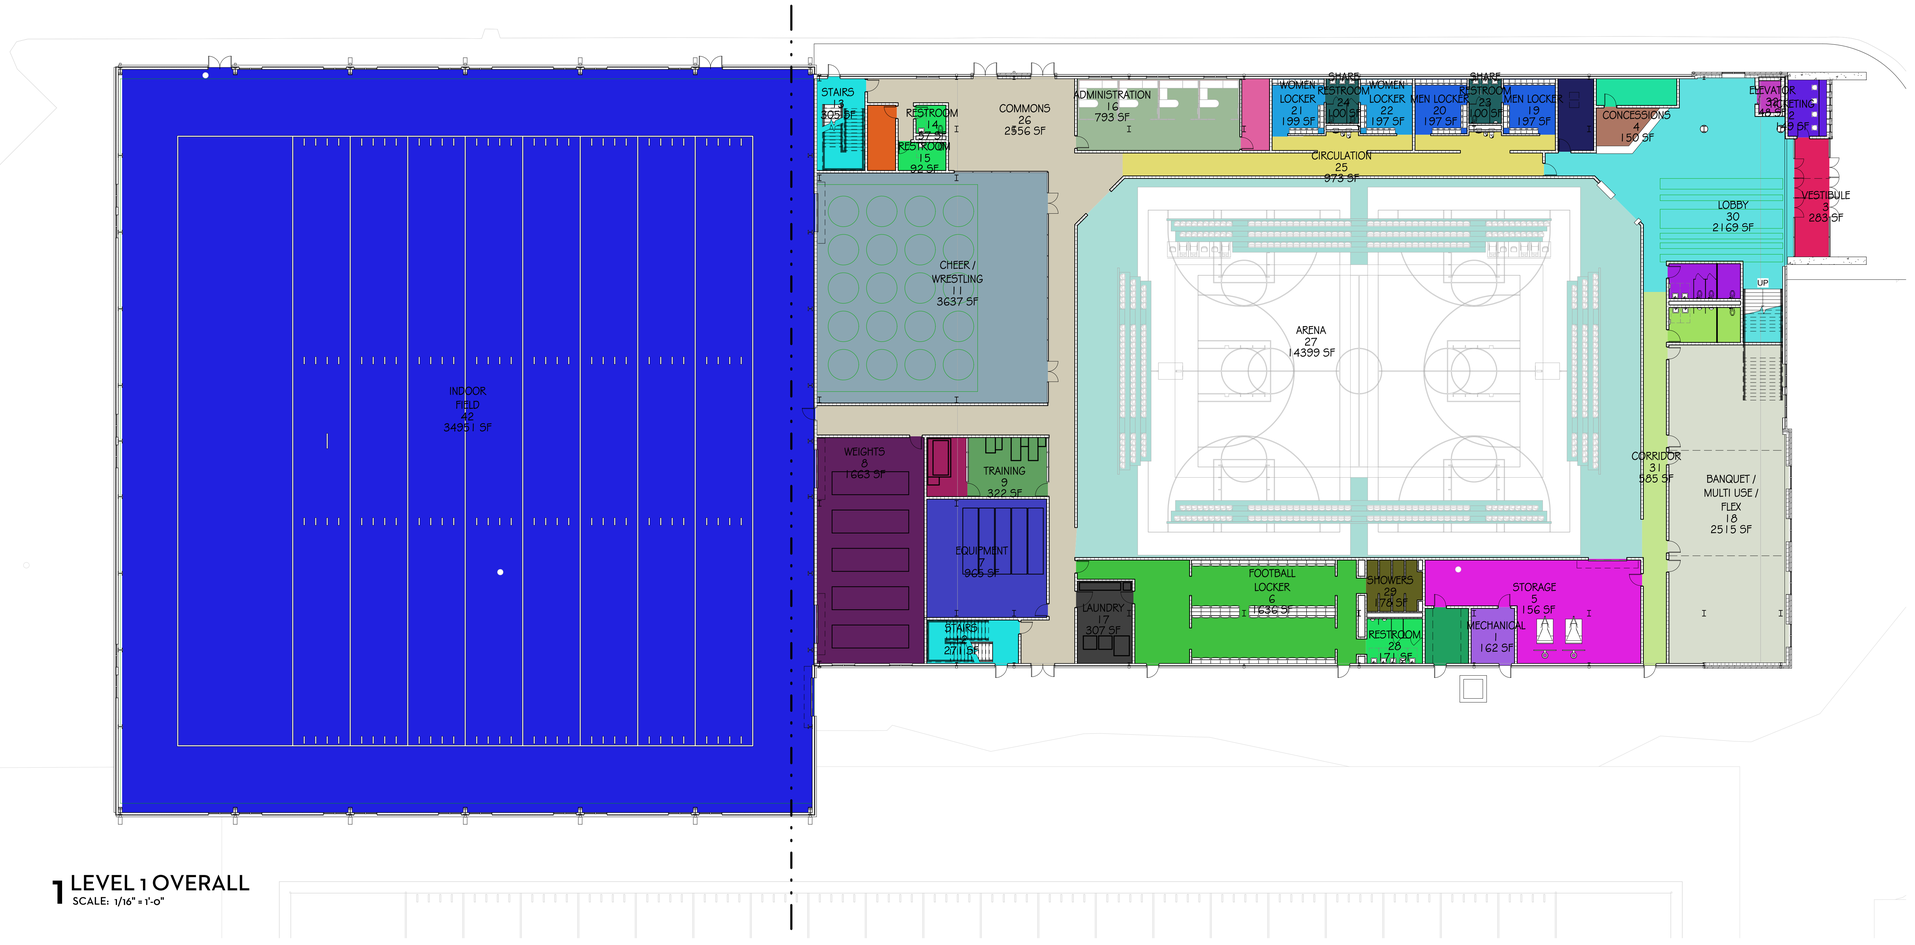

1 LEVEL 1 OVERALL
SCALE: 1/16" = 1'-0"

Room Legend

- COACH
- COACHES
- CONFERENCE
- ELEVATOR
- HALLWAY
- IDF
- JANITOR
- RESTROOM
- STAIRS
- TRACK / COOL DOWN

Room Legend

- ADMINISTRATION
- ARENA
- BANQUET / MULTI USE / FLEX
- CHEER / WRESTLING
- CIRCULATION
- COMMONS
- CONCESSIONS
- CONCESSIONS STORAGE
- CORRIDOR
- ELECTRICAL
- ELEVATOR
- EQUIPMENT
- FOOTBALL LOCKER
- HYDRO
- INDOOR FIELD
- IT
- LAUNDRY
- LOBBY
- MECHANICAL
- MEN LOCKER
- MENS RESTROOM
- RESTROOM
- RISER ROOM
- SHARE RESTROOM
- SHOWERS
- STAIRS
- STORAGE
- STORAGE CLOSET
- TICKETING
- TRAINING
- VESTIBULE
- WEIGHTS
- WOMEN LOCKER
- WOMENS RESTROOM

GOODWYN | MILLS | CAWOOD
2701 1st Avenue S, Suite 100 | Birmingham, AL 35233
Tel 205.879.4462 GMCNETWORK.COM

ISSUE DATE
Project Status
Issue
Date
drawn by: Author
checked by: Checker

Project Name
Enter address here
GMC # Project Number

FLOOR PLANS - OVERALL DIAGRAMMATIC

A1.00
sheet of

7/14/2017 5:21:41 PM